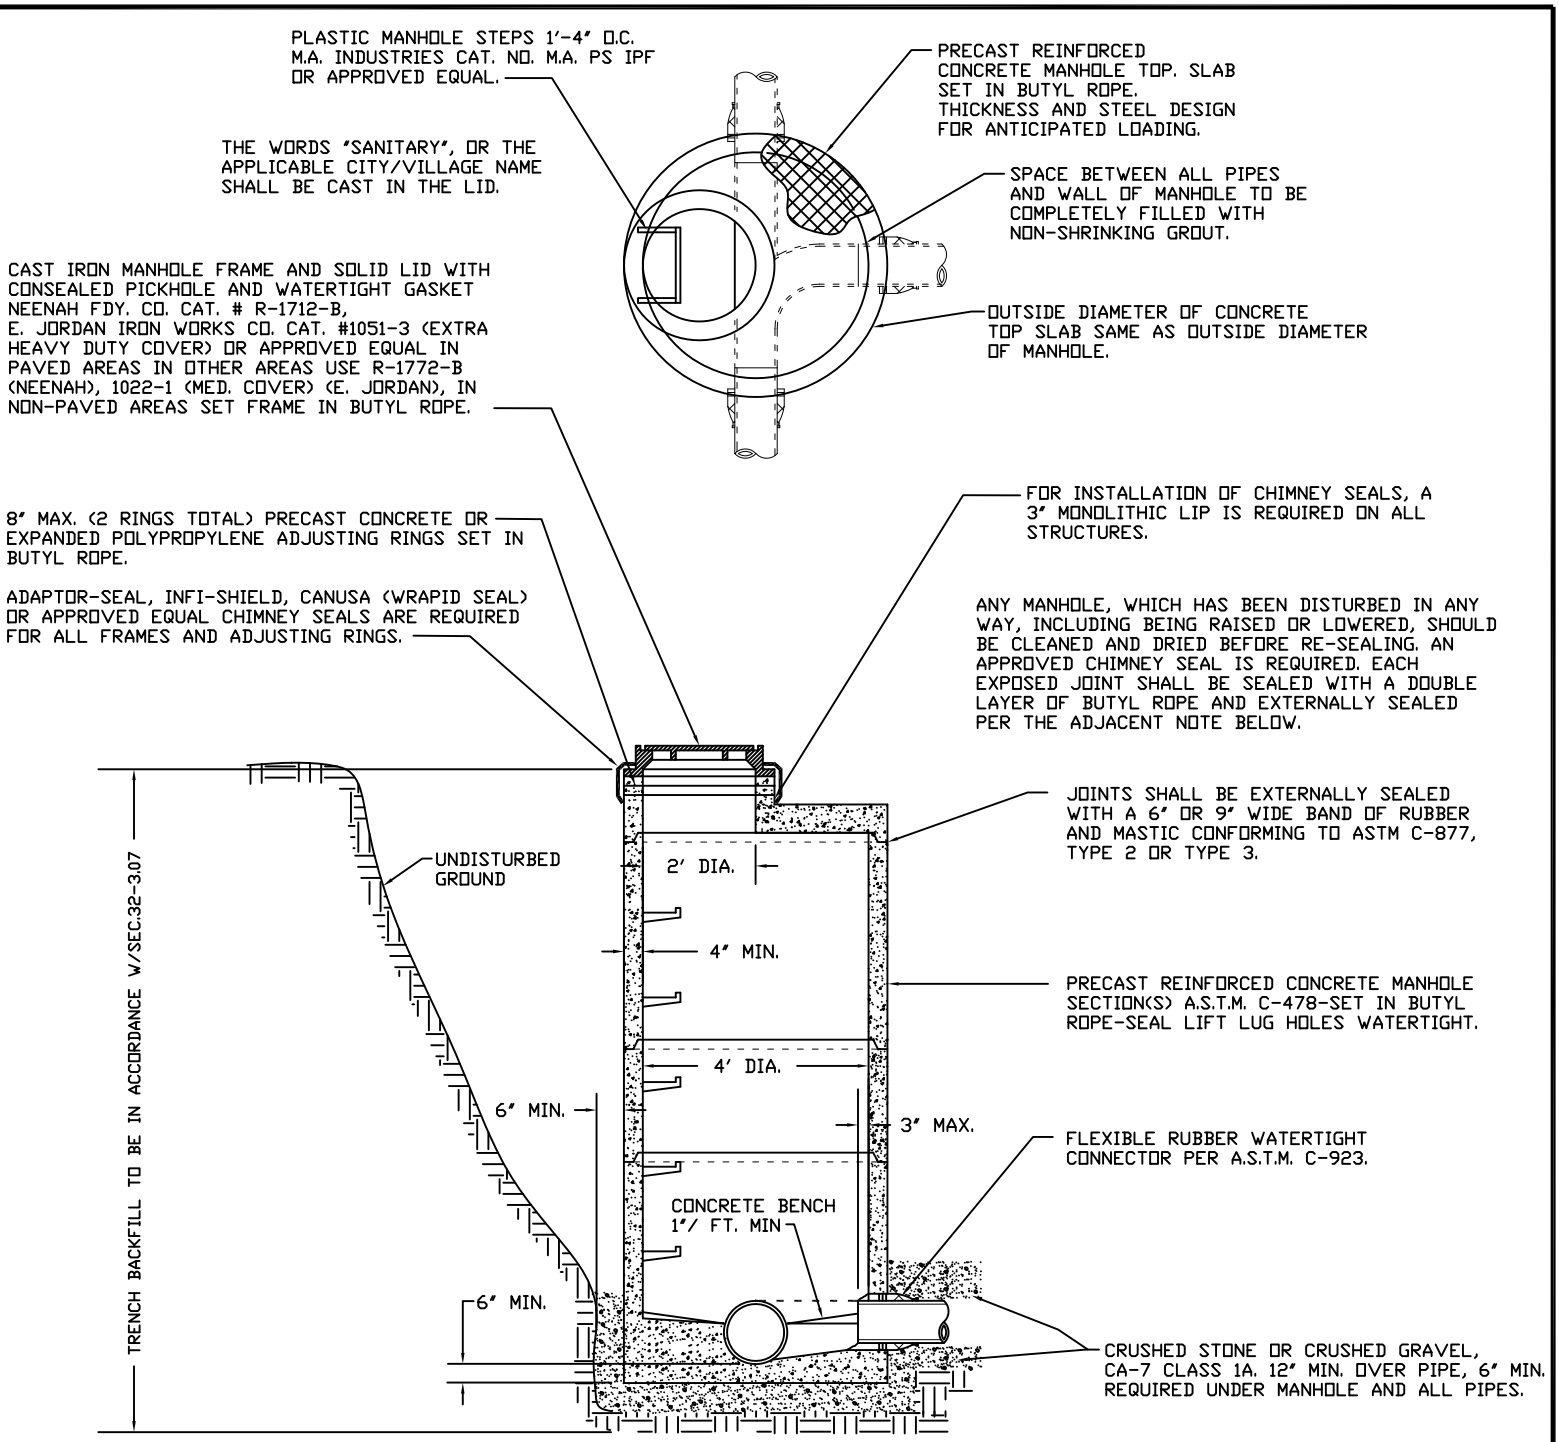

NOTE

WHERE EXISTING SEWERS ARE 14" AND LESS, THE INVERT(S) OF NEW PIPE(S) SHALL BE DETERMINED BY MATCHING THE PROPOSED ELEVATION(S) TO THE TOP OF DOWNSTREAM PIPE. FOR SEWERS 15" OR GREATER, SEE APPROVED PLANS FOR INVERT INFORMATION. ALL FLOW CHANNELS SHALL BE PRECAST INTO THE BENCH.

TYPE " C " MANHOLE

Fox Metro
Water Reclamation District

DESIGNED	FMWRD	REVISION		2023
DRAWN	KZ	F	Note Revisions	04/29/08
APPROVED	KZ, MF	G	Misc. Note Revisions	03/09/17
DATE	05-15-00	H	"NOTE" Rev.- determine invert	07/23/2020
SCALE	NTS	J	Expanded Polypropylene adj. rings	6/27/2022
SHEET	1	CAD DWG.		REVISION
OF	1	JOB NO.		H